Permit #F00136052

FilmL.A., Inc.
6255 W Sunset Blvd, 12th Floor
Hollywood, CA 90028
t: (213)977-8600 - f: (213)977-8601
www.filmla.com

Summary Information

Permit No: F00136052 **Type of Permit:** FILMING **Release Date:** 04/02/2018

Production Company WARNER BROS TELEVISION PRODUCTION

Insured Company Name WARNER BROS TELEVISION PRODUCTION

Contact Phone No. 1 818-954-4833
Contact Phone No. 2
Fax 818-954-4904
Address 4000 WARNER BLVD
BURBANK, California 91522

Production Title LETHAL WEAPON

Type of Production TV Drama

Producer Marc Alpert

Director Steve Boyum

1st AD Jeffrey Schwartz

Production Manager Mark Bashaar

FilmL.A. Coordinator Cody Penwell

Location Manager Timothy Hillman
Primary Phone Mobile - 213-712-1637
Secondary Phone Office - 818-954-3077

Location Assistant Mona Nash Boelter
Primary Phone Mobile - 818-415-8383
Secondary Phone

Fees

Posting 1500	$345.00
Notification Charge	$164.00
FILMLA NON-REFUNDABLE FILM APPLICATION FEE	$660.00
LA CITY FIRE DEPARTMENT SPOT CHECK SURCHARGE	$85.00

Total Permit Fee $1,254.00

Number of Locations 1

NOT A PERMIT

Permit #F00136052

FilmL.A., Inc.
6255 W Sunset Blvd, 12th Floor
Hollywood, CA 90028
t: (213)977-8600 - f: (213)977-8601
www.filmla.com

Summary Information — Location

Permit Number	F00136052	**Location Manager**	Timothy Hillman
Production Company	WARNER BROS TELEVISION PRODUCT...	Primary Phone	Mobile - 213-712-1637
Insured Company	WARNER BROS TELEVISION PRODUCT...	Secondary Phone	Office - 818-954-3077
Production Title	LETHAL WEAPON		

Location Address 14426 Friar Street, Los Angeles, CA, 91401

Location Type Business

Film Dates 4/3/2018 - 4/3/2018 12:00 - 22:00 1 day

Open or Closed to the Public Open

Generic Conditions

*Certain service and personnel fees required by jurisdictional agencies are not collected by FilmL.A. Any such fees must be paid directly to the appropriate agency, and a separate invoice will be provided to the permittee.
*LA CITY AND/OR LA COUNTY FIRE CHECKLIST ATTACHED TO FINAL PERMIT. THE PERMITEE IS RESPONSIBLE FOR COMPLETING CHECKLIST PRIOR TO FILMING ACTIVITY AT THIS LOCATION. NON COMPLIANCE MAY RESULT IN ASSIGNMENT OF A FIRE OFFICER.
All closures impacting sidewalks must be implemented per WATCH manual, CA MUTCD TA-28 & TA-29
Equipment staging and vehicles may park on one side of the street only.
Must Maintain 5' Clearance on Sidewalks/Walkways
Must maintain local/emergency access
No cast or crew parking on area streets
No interference with merchant activity.
No stopping or setting up in front of merchants or residents without prior approval
Notify LAPD North Hollywood Division (818) 623-4016 and comm. (213) 978-6552 1/2 hour prior to any gunfire, brandishing weapons, special effects or simulated emergency or criminal activity.
Notify LAPD Van Nuys Division (818) 374-9500 and comm. (213) 978-6552 1/2 hour prior to any gunfire, brandishing weapons, special effects or simulated emergency or criminal activity.
Number of uniformed officers listed on the permit is a minimum requirement. Permittee remains responsible for deploying a sufficient number of uniformed officers to provide traffic and crowd control to ensure the safety of the film crew and the public.
Traffic control must be done in accordance w/MUTCD
Traffic Officers Required
Uniformed officers shall have a copy of the film permit in their possession and are required to confirm that all traffic control signage devices are in place.

Please see attached document Van Nuys Blvd btwn Sylvan St & Friar St ES curb - Lethal Weapon.pdf

NOT A PERMIT

FilmL.A., Inc.
6255 W Sunset Blvd, 12th Floor
Hollywood, CA 90028
t: (213)977-8600 - f: (213)977-8601
www.filmla.com

Summary Information — Location

Permit Number F00136052
Production Company WARNER BROS TELEVISION PRODUCT...
Insured Company WARNER BROS TELEVISION PRODUCT...
Production Title LETHAL WEAPON

Location Manager Timothy Hillman
Primary Phone Mobile - 213-712-1637
Secondary Phone Office - 818-954-3077

Equipment on Location

Type	Quantity
10 Ton Truck	1
Condors	1
Generator	1
Picture vehicles	3
Portable restrooms	1
Scissor Lifts	1
Semi Trucks	3
Stakebed Trucks	4
Vans	3

Personnel on Location

Type	Quantity
Cast	3
Crew	30
Off-Duty/Active LAPD Officer(s)	2
Spot Check	1

Filming Activities Camera on sticks; Drive by; Drive ups & away; Equipment on sidewalk, in curb lane & across street; Exterior Dialogue; Exterior establishing shots; Intermittent pedestrian control; Intermittent traffic control - 2 minute standard (except 0700-0900 hrs & 1500-1900 hrs); Foot chase in alley running from Sylmar Av. East to T at alley running from Friar St. to Sylvan St; Car pulls up on either E/S of Van Nuys south of Friars or S/S Friars east of Van Nuys. ;

Jurisdiction **Political:** Los Angeles City - Council District 06 **Police:** Los Angeles Police Department **Fire:** Los Angeles City

Thomas Guide **Page:** 532 **Grid:**

Approvals

LOS ANGELES CITY POLICE DEPARTMENT	Ed Padilla
FILML.A. CLOSURES	Adrian Fayad
LOS ANGELES CITY DEPARTMENT OF PUBLIC WORKS	Vanessa Martin

Parking

Base Camp
Location Type : Filming Location

Crew Parking
Location Type : Other Location
4000 Warner Blvd, Burbank, CA, 91505

Posting "No Parking" signs
S/S FRIAR STREET- VAN NUYS TO SYLMAR AVE.
E/S VAN NUYS- SYLVAN STREET TO FRIAR STREET
W/S SYLMAR AVENUE- SYLVAN STREET TO FRIAR STREET

Approximate Footage 1201 - 1500 **Log Number** 197982

Date(s) 4/3/2018 to 4/3/2018 **Time(s)** 11:00 to 22:00

NOT A PERMIT

FilmL.A., Inc.
6255 W Sunset Blvd, 12th Floor
Hollywood, CA 90028
t: (213)977-8600 - f: (213)977-8601
www.filmla.com

Summary Information

Location

Permit Number	F00136052	**Location Manager**	Timothy Hillman
Production Company	WARNER BROS TELEVISION PRODUCT...	Primary Phone	Mobile - 213-712-1637
Insured Company	WARNER BROS TELEVISION PRODUCT...	Secondary Phone	Office - 818-954-3077
Production Title	LETHAL WEAPON		

Lane / Full Closure E/S CURB LANE VAN NUYS- SYLVAN STREET TO FRIAR STREET

Approximate Footage 0 - 300

Date(s) 4/3/2018 to 4/3/2018 **Time(s)** 17:00 to 22:00

NOT A PERMIT

Permit #F00136052

Ⓢ TRAFFIC SIGNAL

● TRAFFIC CONE

TYPE I W/ SIGN

FLASHING ARROW SIGN (FAS)

ALL TRAFFIC CONTROL WILL BE INSTALLED TO MEET OR EXCEED THE LATEST CA-MUTCD MINIMUM REQUIREMENTS

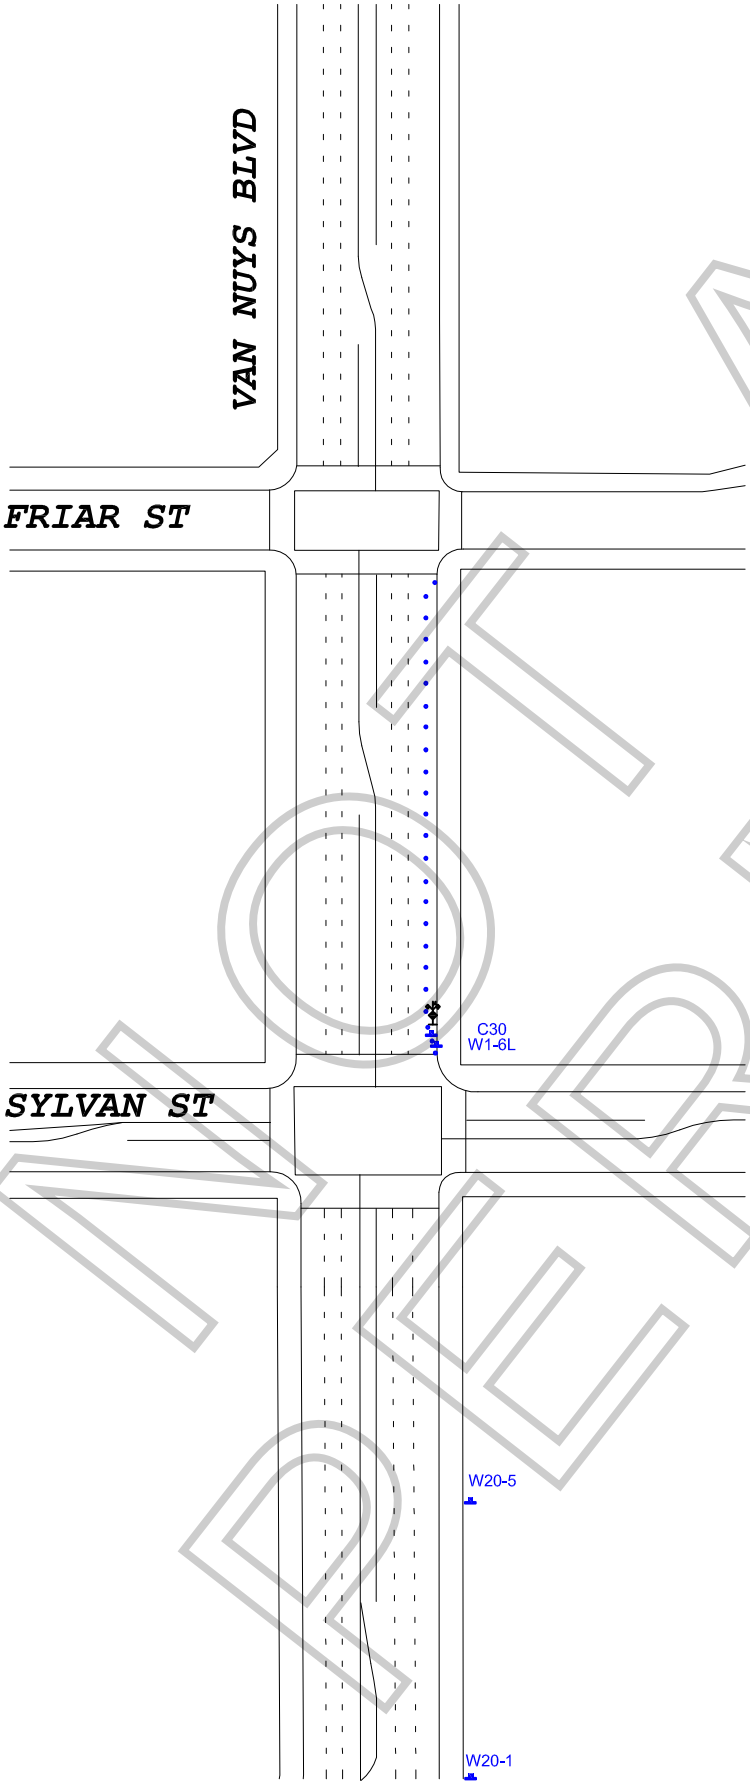

WORK ZONE TRAFFIC CONTROL PLAN GENERAL NOTES

1. DATE/TIME: 4-3-18 FROM 17:00 HOURS TO 22:00 HOURS.

2. ALL SIGNING, STRIPING, AND TRAFFIC CONTROL DEVICES SHALL CONFORM TO THE (CURRENT) STATE OF CALIFORNIA DEPARTMENT OF TRANSPORTATION (CALTRANS) STANDARD PLANS AND STANDARD SPECIFICATIONS, CALIFORNIA MUTCD, AND ANY ADDENDUMS THERETO, AND AS SHOWN ON THESE PLANS, SYMBOLS AND ABBREVIATIONS USED ARE SHOWN ON CALTRANS STANDARD PLANS.
3. THERE WILL BE NO INTERFERENCE WITH TRAFFIC SIGNALS OR CROSSWALKS.
4. CONES WILL BE 28" MINIMUM HEIGHT AND HAVE REFLECTORIZED SLEEVES FOR NIGHT WORK.
5. POLICE WILL DIRECT TRAFFIC IF NECESSARY.

TCP FOR:	WARNER BROTHERS TV: "LETHAL WEAPON"
LOCATION:	E/S CURB LANE CLOSURE OF VAN NUYS BLVD BTWN SYLVAN ST & FRIAR ST VAN NUYS, CALIFORNIA
CONTACT:	TIM HILLMAN PH# 213-712-1637 GEORGE SHOCKLEY PH# 818-954-3077
	JCL TRAFFIC SERVICES (213) 622-9775 C31-CA Lic # 805357
DATE / REVISIONS	DRAFTER: MARIO MENJIVAR
	SCALE: N.T.S.
	FILM LA: CP & NK

NOT A PERMIT